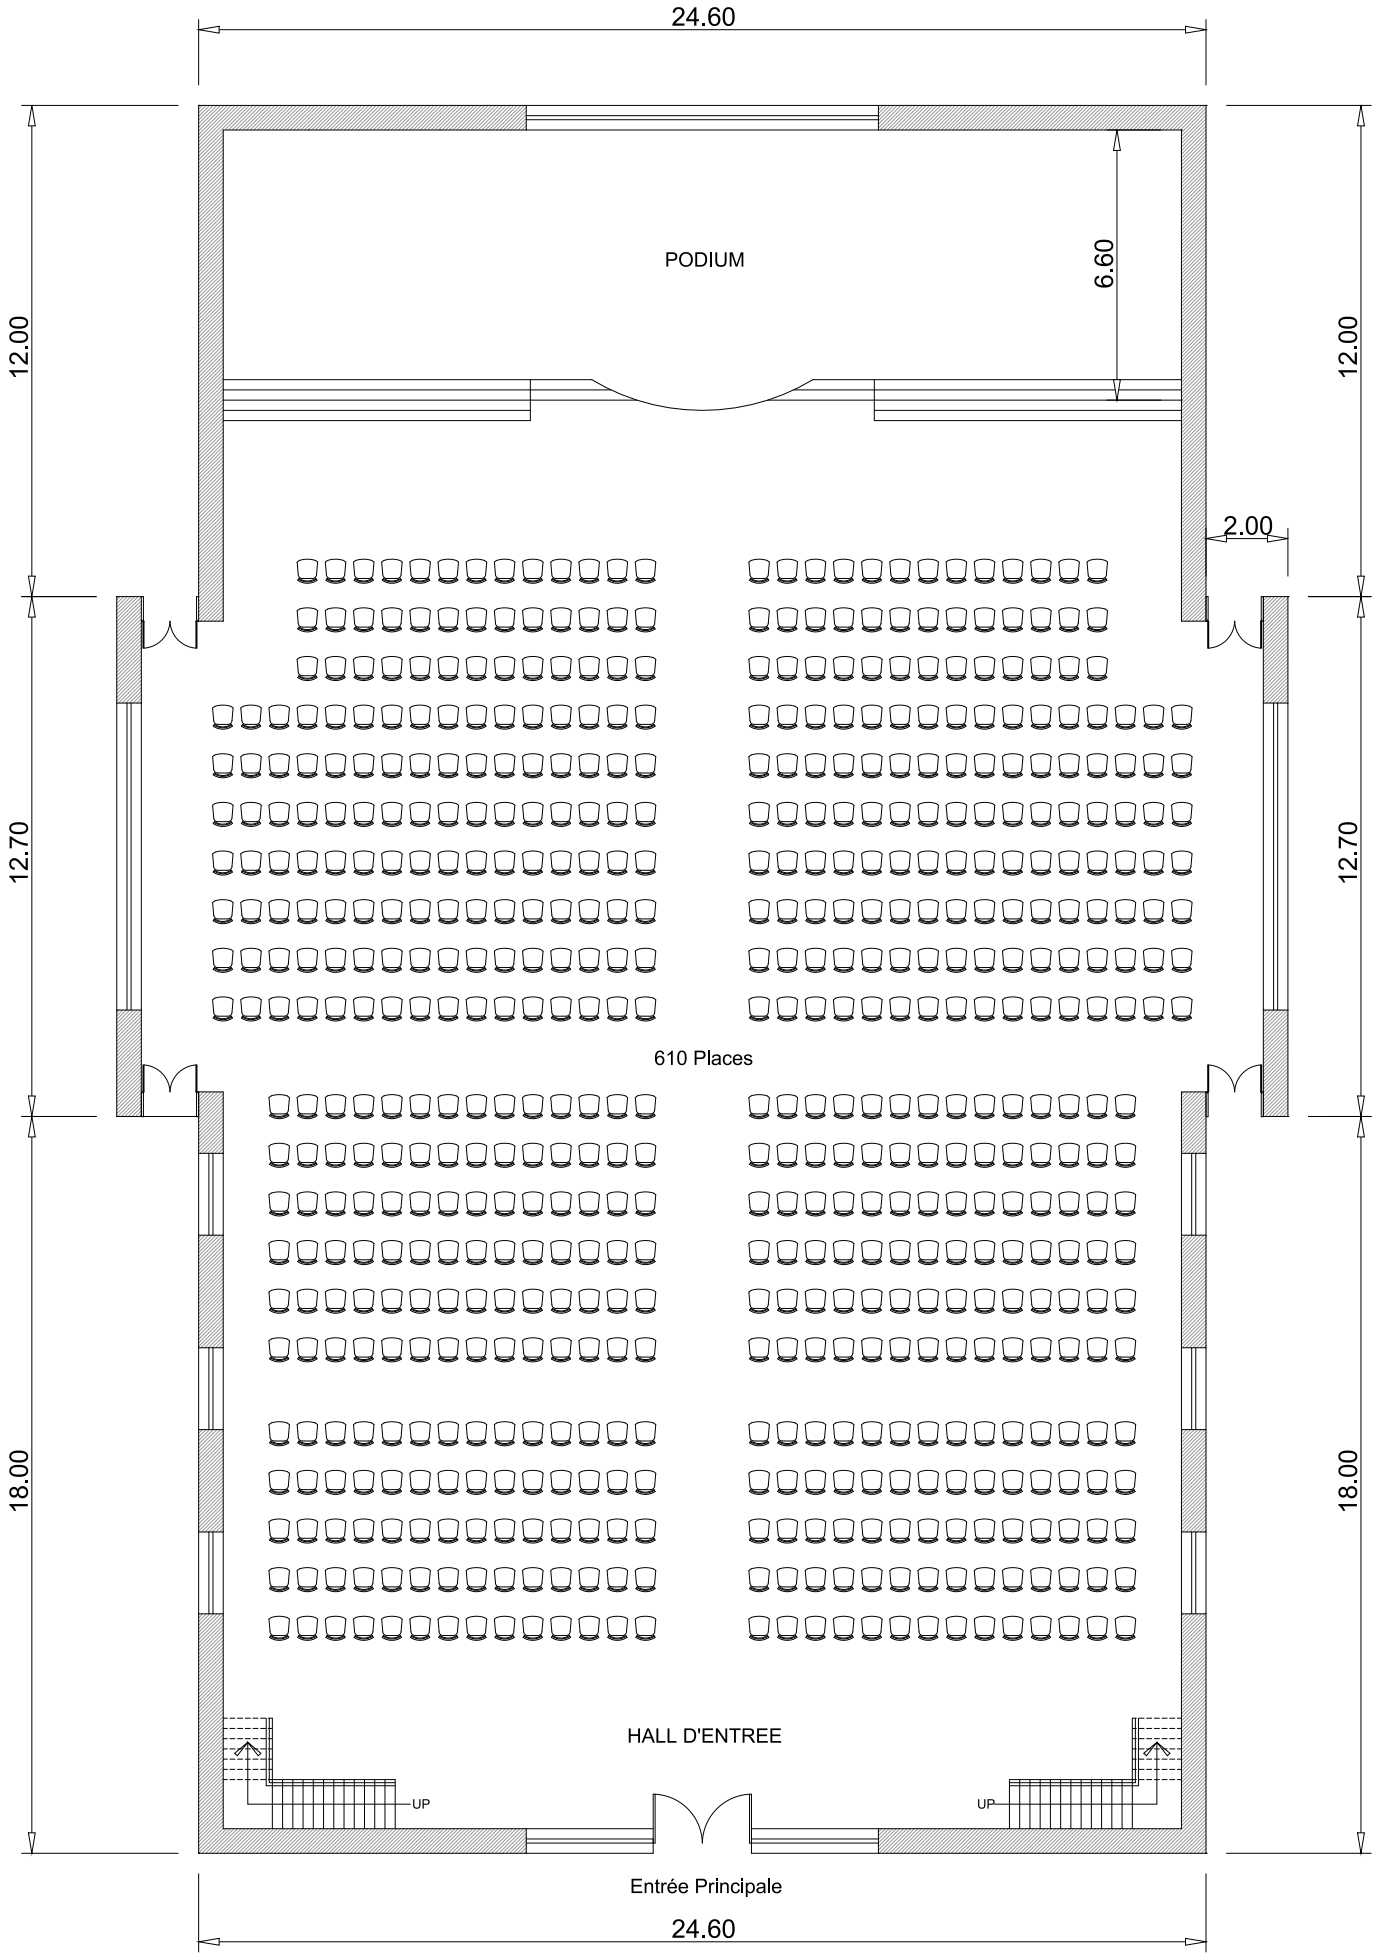

GROUND FLOOR PLAN OF CHURCH